

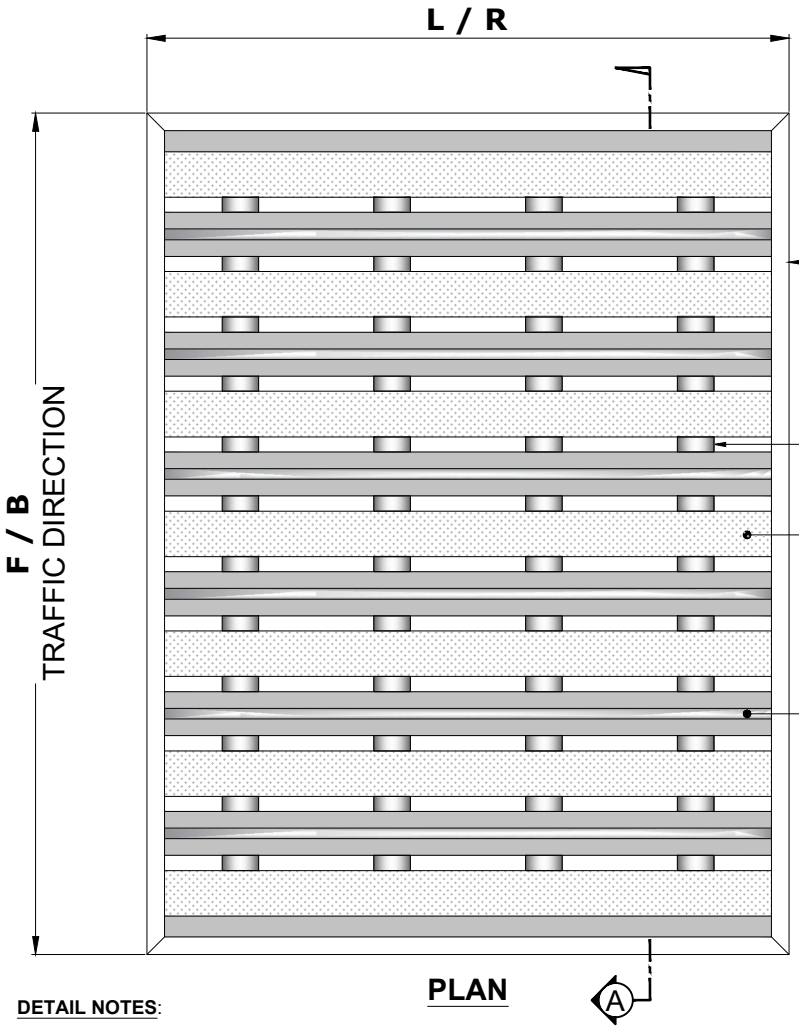


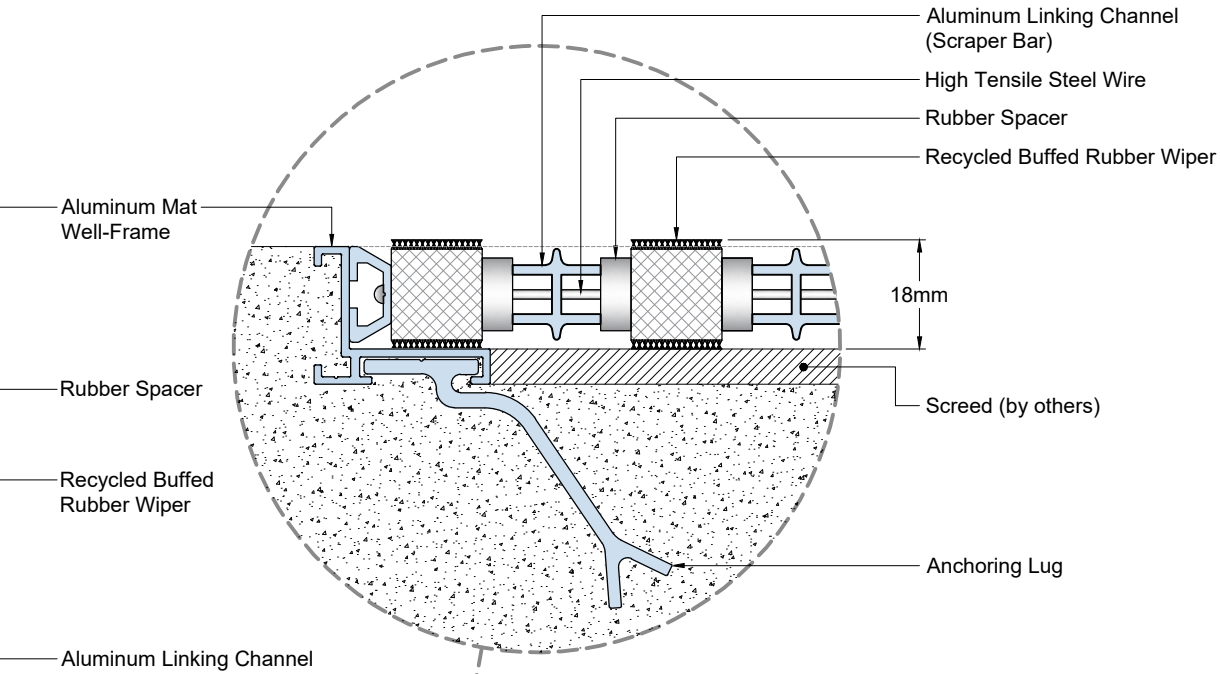


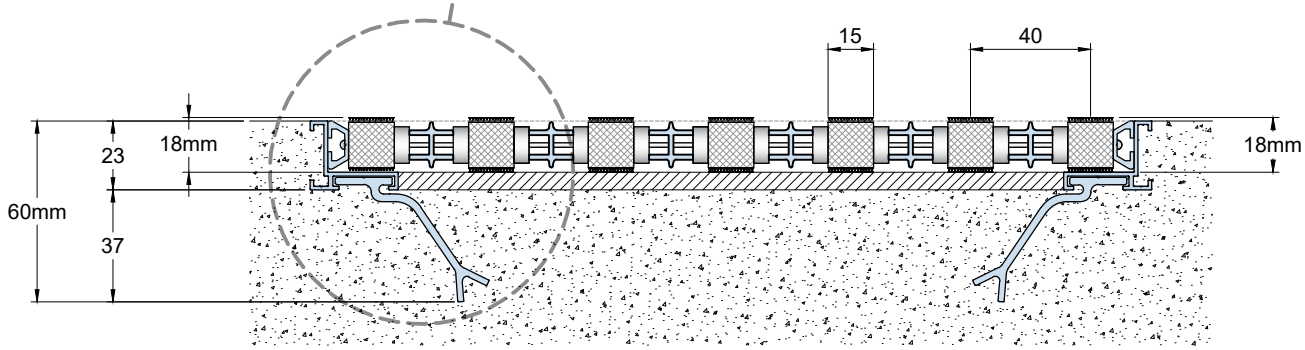

SECTION - A

DETAIL NOTES:

1. Mat Wipers must run perpendicular to traffic direction.
2. Wipers are available in Grey, Black, Brown, Cognac, Red, Blue, Green.
3. Mat-Well frames available upon request.
4. Installation to be completed in accordance with manufacturer's specifications.
5. All Dimensions are considered true and reflect manufacturer's specifications.
6. Module dimensions will be determined by the factory during production.
7. Do not scale drawing.
8. Bigger grids be created on site by interconnecting small mats.
9. Mat scraper may not aligned.

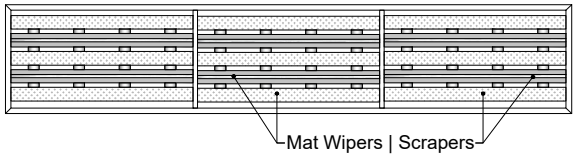

Matting Code: **INTER CEPTOR** LEVEL BASE FRAME INSTALLATION	Drawn By: JOE	Date: 19-10-2026	PROSPEC SPECIALTIES
	Checked By: JR	Date: 19-10-2026	
	Scale: NTS / Rev.: 00	Sheet: 1 of 1	100-1075 North Service Rd. W, Oakville On L6M2G2, CANADA