


XYB-007 SYSTEM

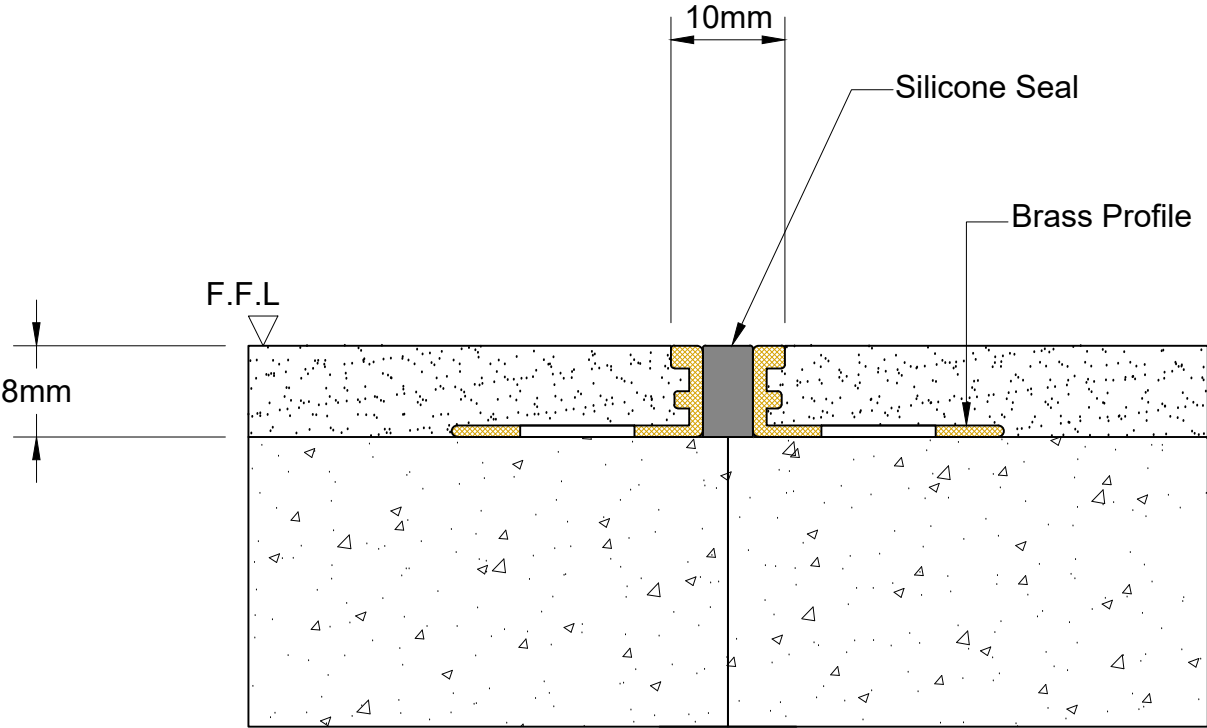

Technical Data	
Sight Width	10mm
System Height	8mm
Metal	Brass
Date:	Scale: NTS
Rev: 00	Drawn by: AV


Application:
Field Limitation Joint for Floor to
Floor Condition



PROSPEC SPECIALTIES INC.
100-1075 North Service Rd. W,
Oakville On L6M2G2,
Canada
Tel : (888) - 749 - 8456
Email: info@prospecspecialties.com
Web : prospectspecialties.com

Disclaimer: As Prospec Specialties' Policy is one of continual technical progress for the improvement of the company's services to its customers, the company reserves the right to modify the Designs of its products without notice.

XYB-010 SYSTEM

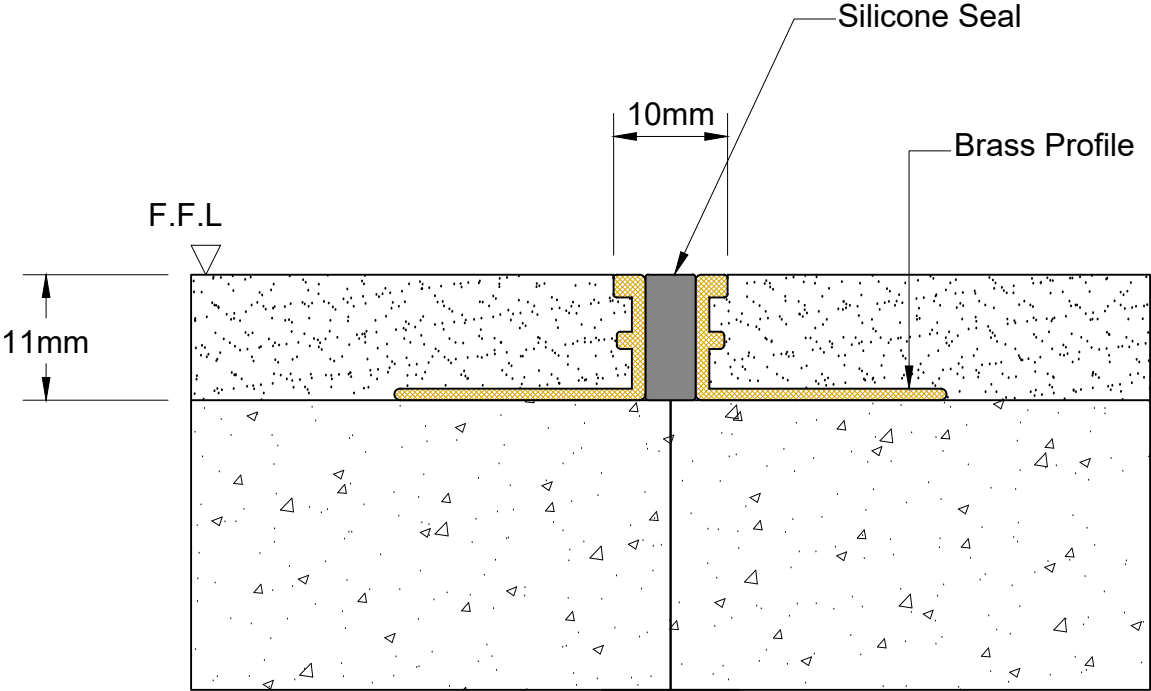

Technical Data	
Sight Width	10mm
System Height	11mm
Metal	Brass
Date:	Scale: NTS
Rev: 00	Drawn by: AV


Application:
Field Limitation Joint for Floor to
Floor Condition



PROSPEC SPECIALTIES INC.
100-1075 North Service Rd. W,
Oakville On L6M2G2,
Canada
Tel : (888) - 749 - 8456
Email: info@prospecspecialties.com
Web : prospecspecialties.com

Disclaimer: As Prospec Specialties' Policy is one of continual technical progress for the improvement of the company's services to its customers, the company reserves the right to modify the Designs of its products without notice.

XYB-015 SYSTEM

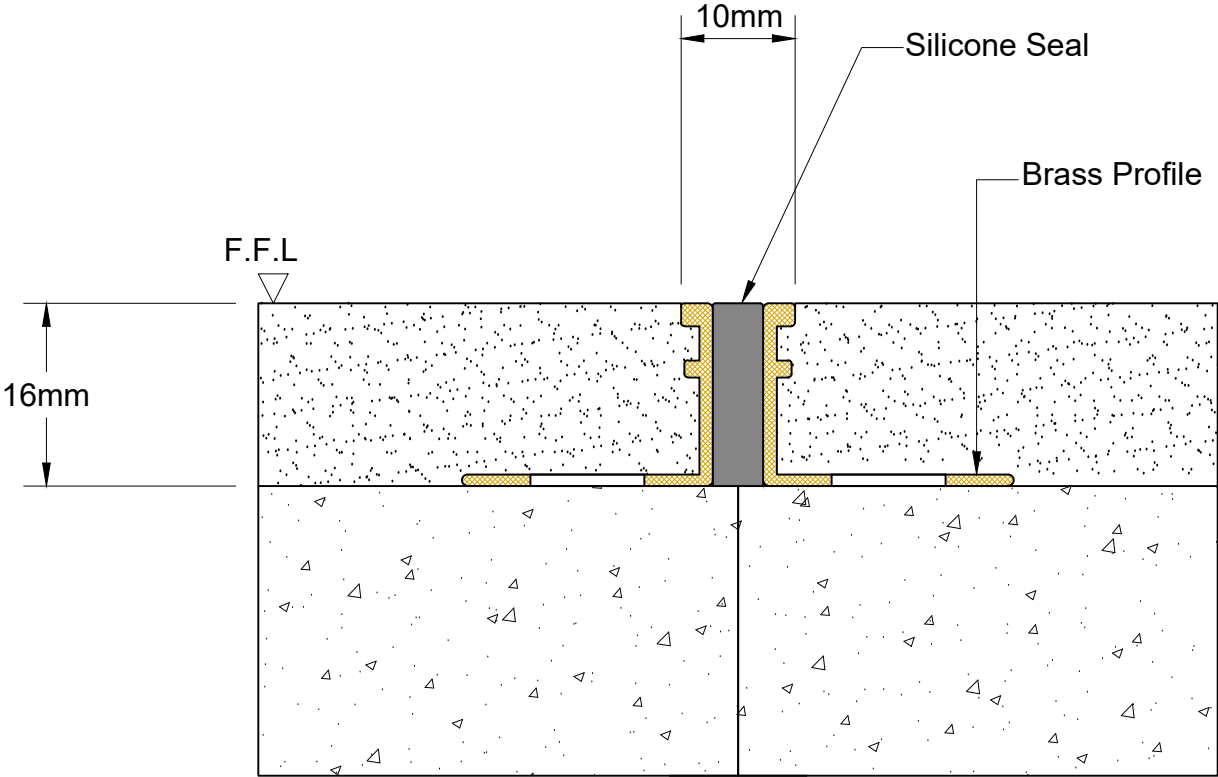

Technical Data

Sight Width	10mm
System Height	16mm
Metal	Brass
Date:	Scale: NTS
Rev: 00	Drawn by: AV

Application:

Field Limitation Joint for Floor to
Floor Condition




PROSPEC SPECIALTIES INC.

100-1075 North Service Rd. W,
Oakville On L6M2G2,
Canada

Tel : (888) - 749 - 8456
Email: info@prospecspecialties.com
Web : prospecspecialties.com

Disclaimer: As Prospec Specialties' Policy is one of continual technical progress for the improvement of the company's services to its customers, the company reserves the right to modify the Designs of its products without notice.

XYB-020 SYSTEM

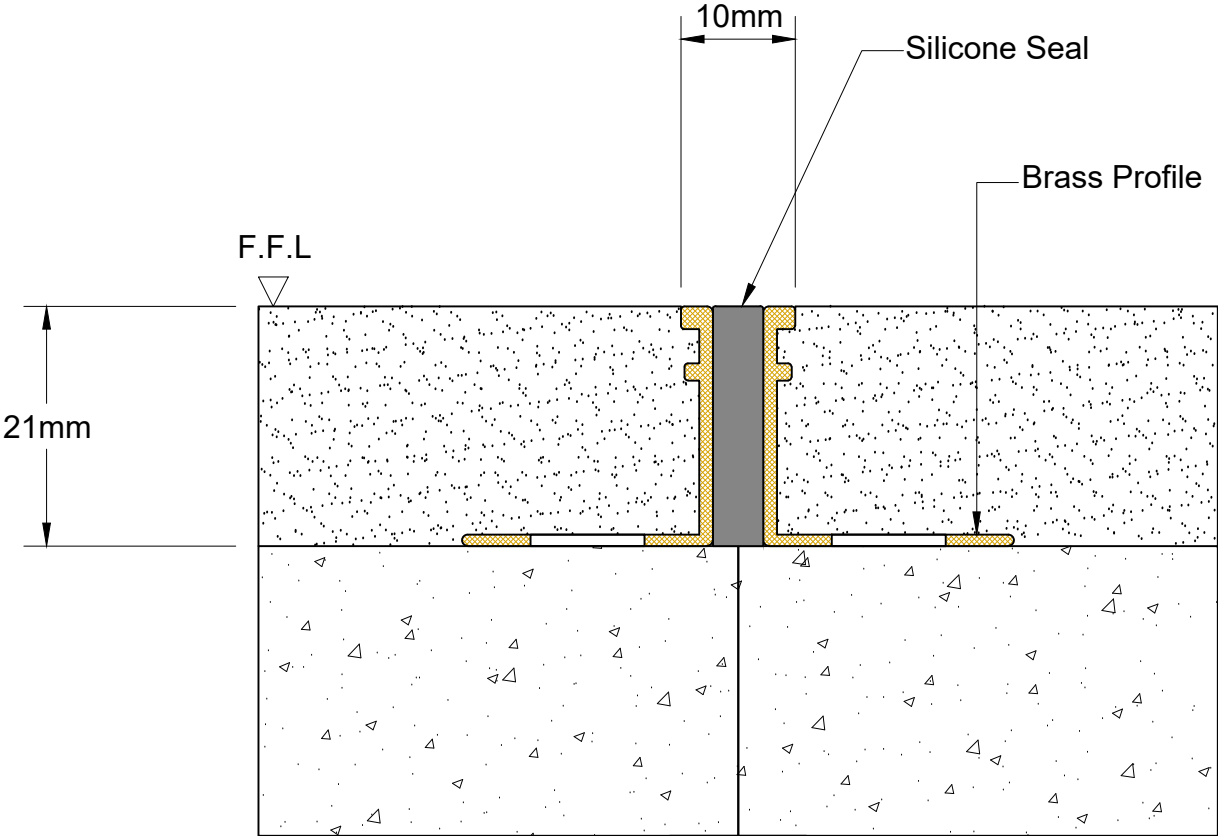

Technical Data	
Sight Width	10mm
System Height	21mm
Metal	Brass
Date:	Scale: NTS
Rev: 00	Drawn by: AV


Application:
Field Limitation Joint for Floor to
Floor Condition



PROSPEC SPECIALTIES INC.
100-1075 North Service Rd. W,
Oakville On L6M2G2,
Canada
Tel : (888) - 749 - 8456
Email: info@prospecspecialties.com
Web : prospecspecialties.com

Disclaimer: As Prospec Specialties' Policy is one of continual technical progress for the improvement of the company's services to its customers, the company reserves the right to modify the Designs of its products without notice.

XYB-025 SYSTEM

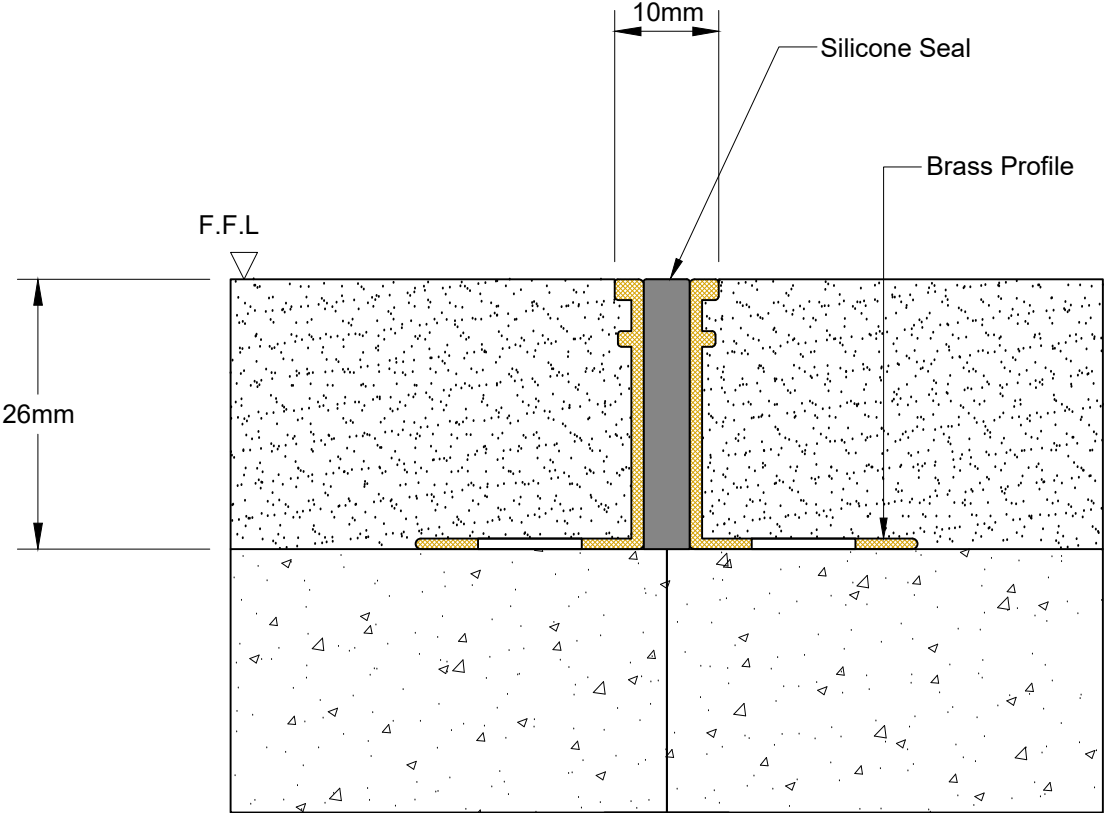

Technical Data

Sight Width	10mm
System Height	26mm
Metal	Brass
Date:	Scale: NTS
Rev: 00	Drawn by: AV


Application:
Field Limitation Joint for Floor to
Floor Condition



PROSPEC SPECIALTIES INC.
100-1075 North Service Rd. W,
Oakville On L6M2G2,
Canada
Tel : (888) - 749 - 8456
Email: info@prospecspecialties.com
Web : prospecspecialties.com

Disclaimer: As Prospec Specialties' Policy is one of continual technical progress for the improvement of the company's services to its customers, the company reserves the right to modify the Designs of its products without notice.

XYB-030 SYSTEM

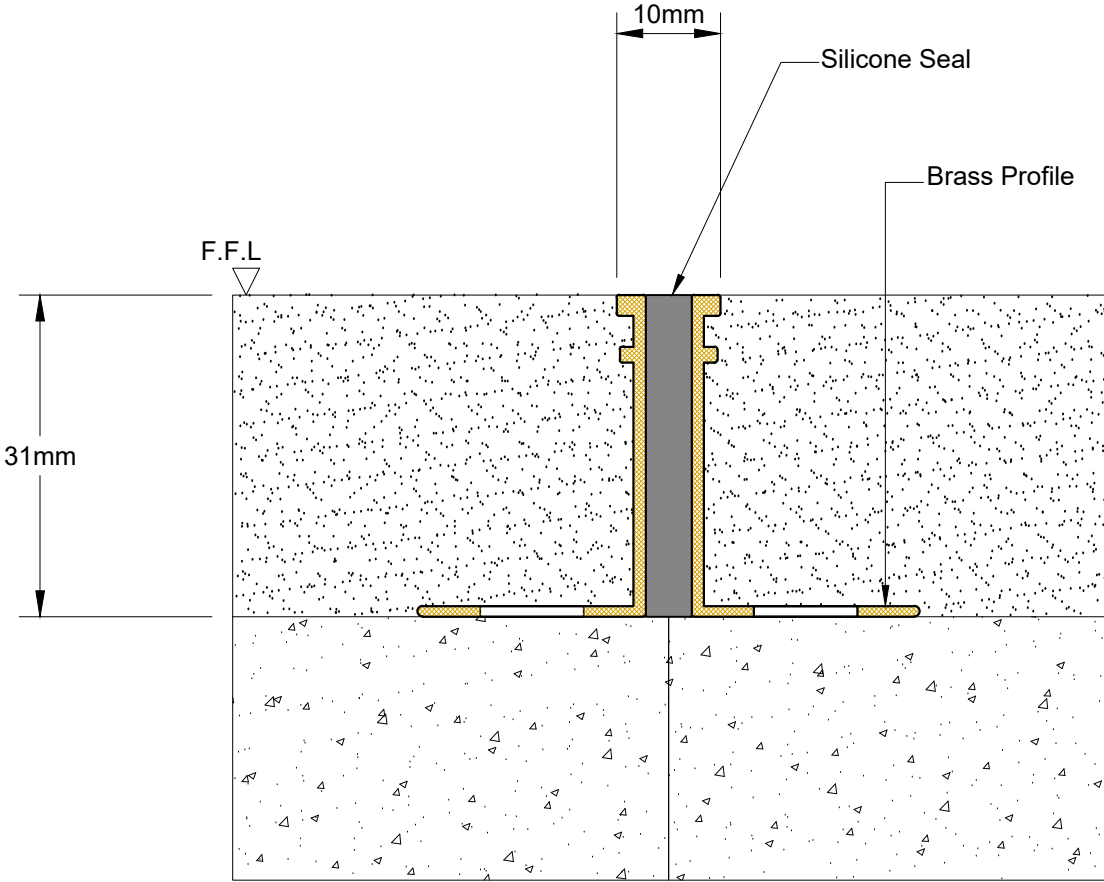

Technical Data

Sight Width	10mm
System Height	31mm
Metal	Brass
Date:	Scale: NTS
Rev: 00	Drawn by: AV

Application:
Field Limitation Joint for Floor to
Floor Condition



PROSPEC SPECIALTIES INC.
100-1075 North Service Rd. W,
Oakville On L6M2G2,
Canada
Tel : (888) - 749 - 8456
Email: info@prospecspecialties.com
Web : prospecspecialties.com

Disclaimer: As Prospec Specialties' Policy is one of continual technical progress for the improvement of the company's services to its customers, the company reserves the right to modify the Designs of its products without notice.