


# BWC-050 SYSTEM

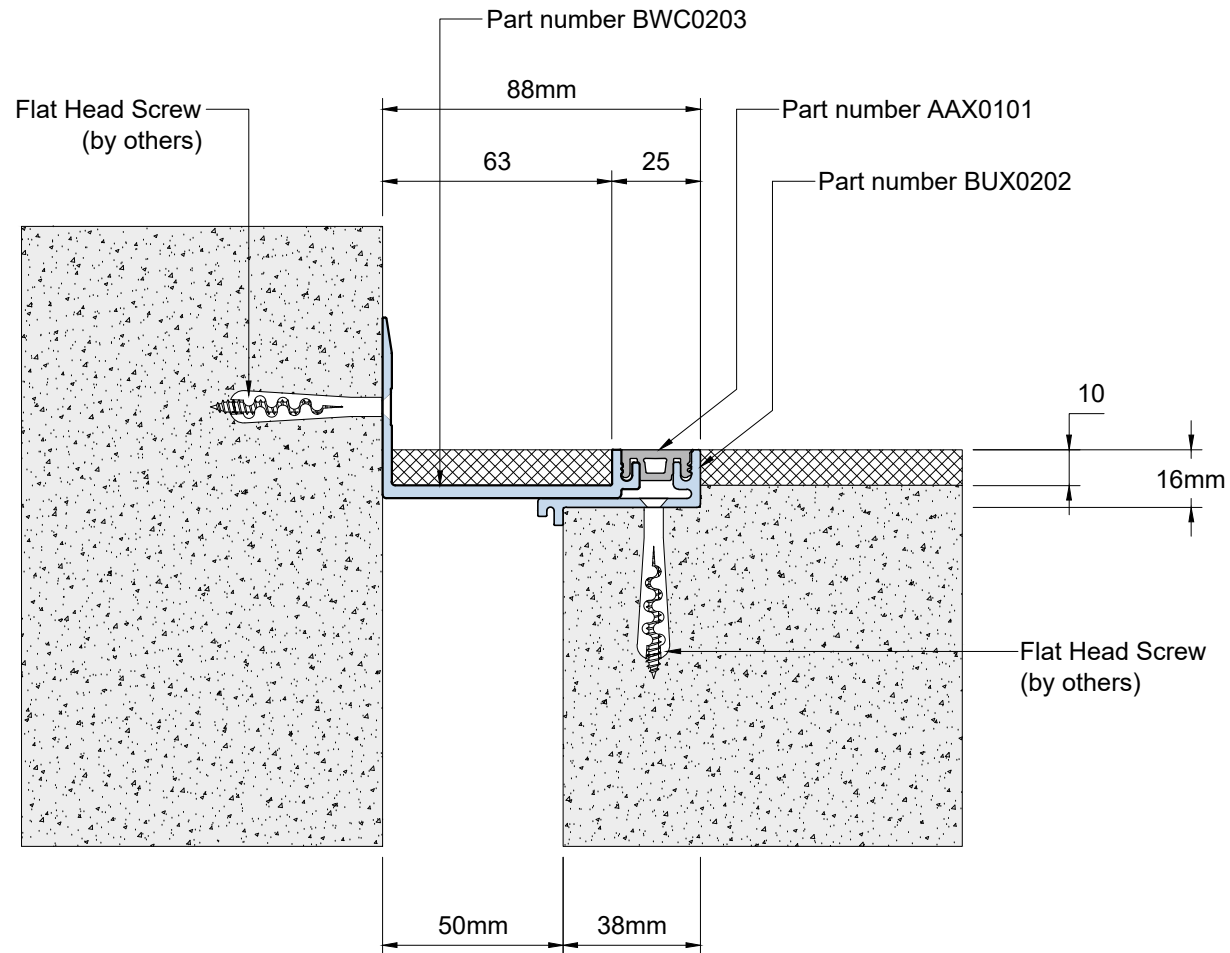

## Technical Data

|                                 |        |
|---------------------------------|--------|
| Joint Width                     | 50mm   |
| Movement ( <i>Expansion</i> )   | 25%    |
| Movement ( <i>Contraction</i> ) | 25%    |
| Movement ( <i>Shear</i> )       | Minor  |
| Load                            | 3 Tons |

|                  |               |
|------------------|---------------|
| Date: 24-09-2026 | Scale: NTS    |
| Rev: 02          | Drawn by: JOE |

## Application:

Expansion Joint Cover for Floor to Wall  
/Wall to Wall Corner Condition



## PROSPEC SPECIALTIES INC.

100-1075 North Service Rd. W,  
Oakville On L6M2G2,  
Canada


Tel : (888) - 749 - 8456

Email: [info@prospecspecialties.com](mailto:info@prospecspecialties.com)

Web : [prospecspecialties.com](http://prospecspecialties.com)

**Disclaimer:** As Prospec Specialties' Policy is one of continual technical progress for the improvement of the company's services to its customers, the company reserves the right to modify the Designs of its products without notice.

# BWC-100 SYSTEM

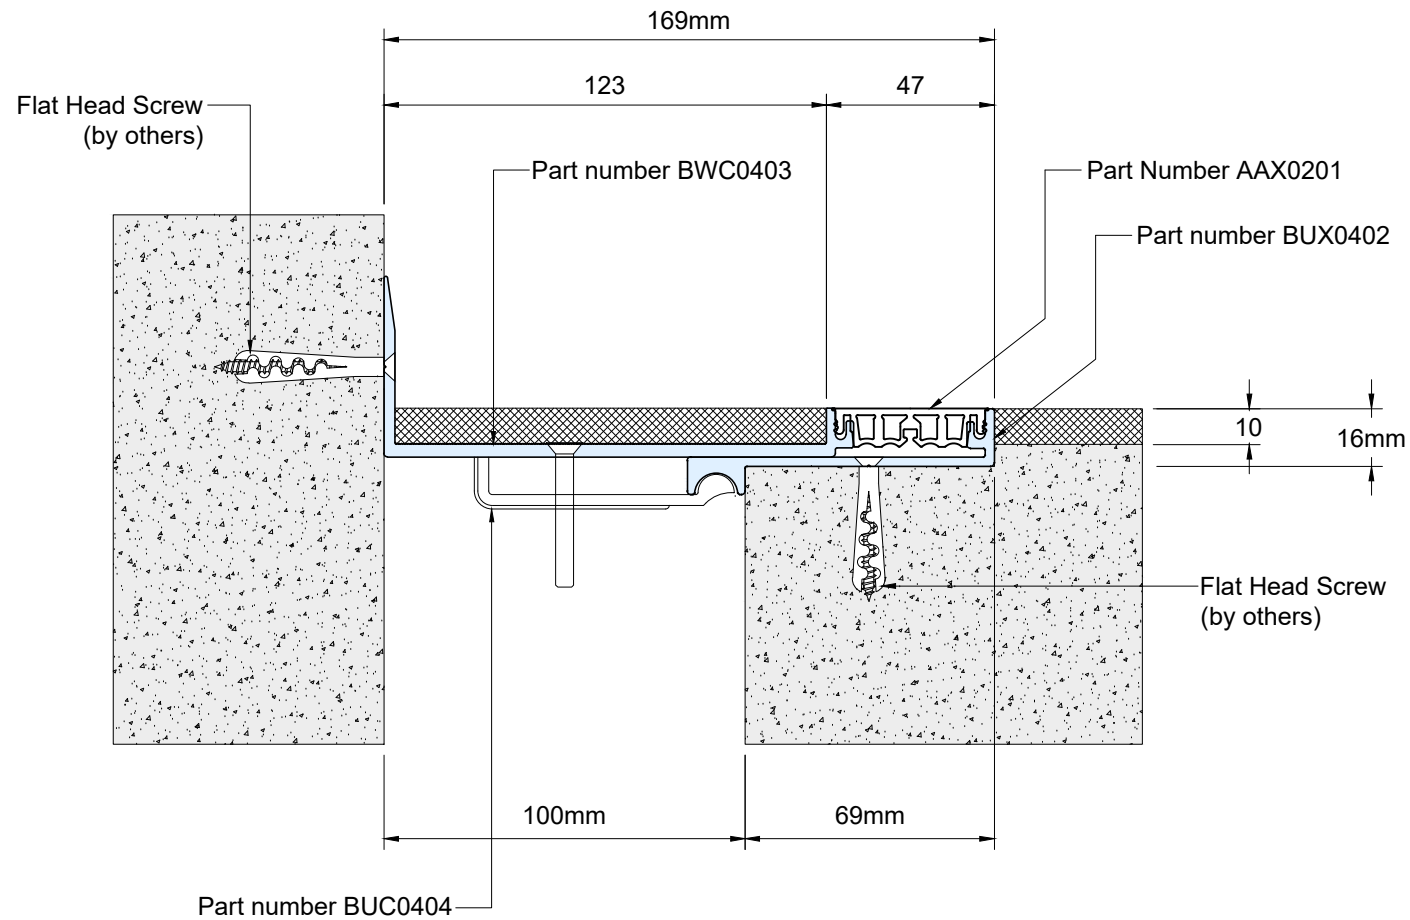

## Technical Data

|                                 |        |
|---------------------------------|--------|
| Joint Width                     | 100mm  |
| Movement ( <i>Expansion</i> )   | 25%    |
| Movement ( <i>Contraction</i> ) | 25%    |
| Movement ( <i>Shear</i> )       | Minor  |
| Load                            | 2 Tons |

|                  |               |
|------------------|---------------|
| Date: 24-09-2026 | Scale: NTS    |
| Rev: 02          | Drawn by: JOE |

## Application:

Expansion Joint Cover for Floor to Wall  
/Wall to Wall Corner Condition



## PROSPEC SPECIALTIES INC.

100-1075 North Service Rd. W,  
Oakville On L6M2G2,  
Canada


Tel : (888) - 749 - 8456

Email: [info@prospecspecialties.com](mailto:info@prospecspecialties.com)

Web : [prospecspecialties.com](http://prospecspecialties.com)

**Disclaimer:** As Prospec Specialties' Policy is one of continual technical progress for the improvement of the company's services to its customers, the company reserves the right to modify the Designs of its products without notice.

# BWC-125 SYSTEM

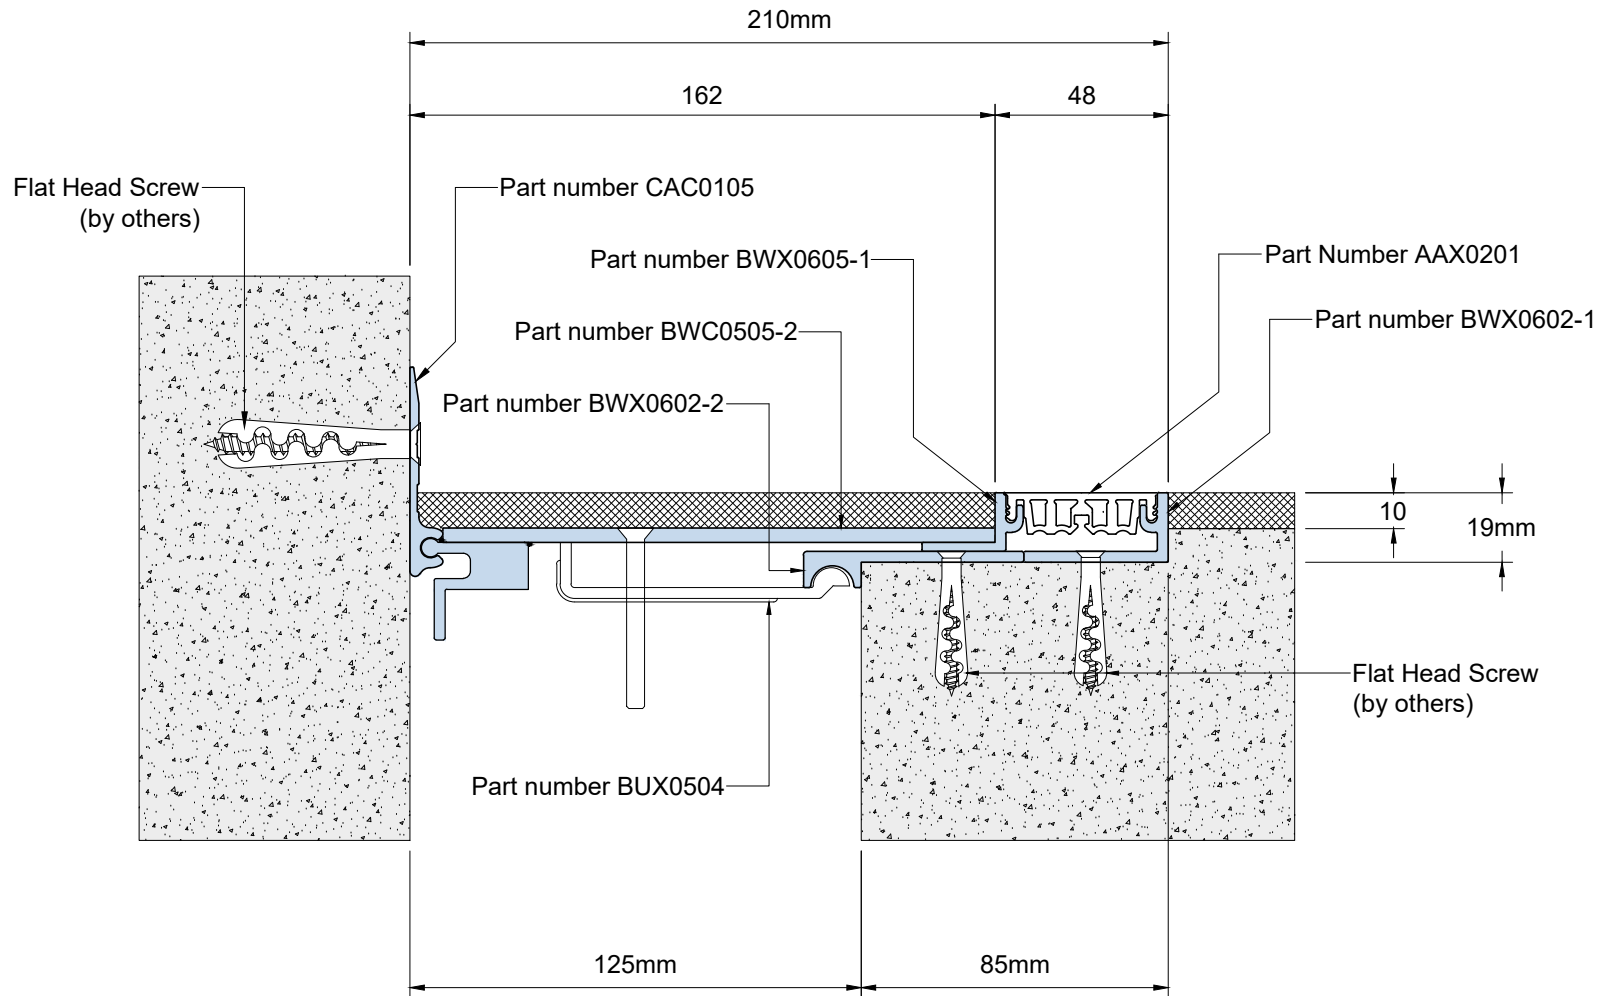

## Technical Data

|                                 |       |
|---------------------------------|-------|
| Joint Width                     | 125mm |
| Movement ( <i>Expansion</i> )   | 25%   |
| Movement ( <i>Contraction</i> ) | 25%   |
| Movement ( <i>Shear</i> )       | Minor |
| Load                            | 1 Ton |

|                  |               |
|------------------|---------------|
| Date: 24-09-2026 | Scale: NTS    |
| Rev: 02          | Drawn by: JOE |

## Application:

Expansion Joint Cover for Floor to Wall  
/Wall to Wall Corner Condition



## PROSPEC SPECIALTIES INC.

100-1075 North Service Rd. W,  
Oakville On L6M2G2,  
Canada


Tel : (888) - 749 - 8456

Email: [info@prospecspecialties.com](mailto:info@prospecspecialties.com)

Web : [prospecspecialties.com](http://prospecspecialties.com)

**Disclaimer:** As Prospec Specialties' Policy is one of continual technical progress for the improvement of the company's services to its customers, the company reserves the right to modify the Designs of its products without notice.

# BWC-150 SYSTEM

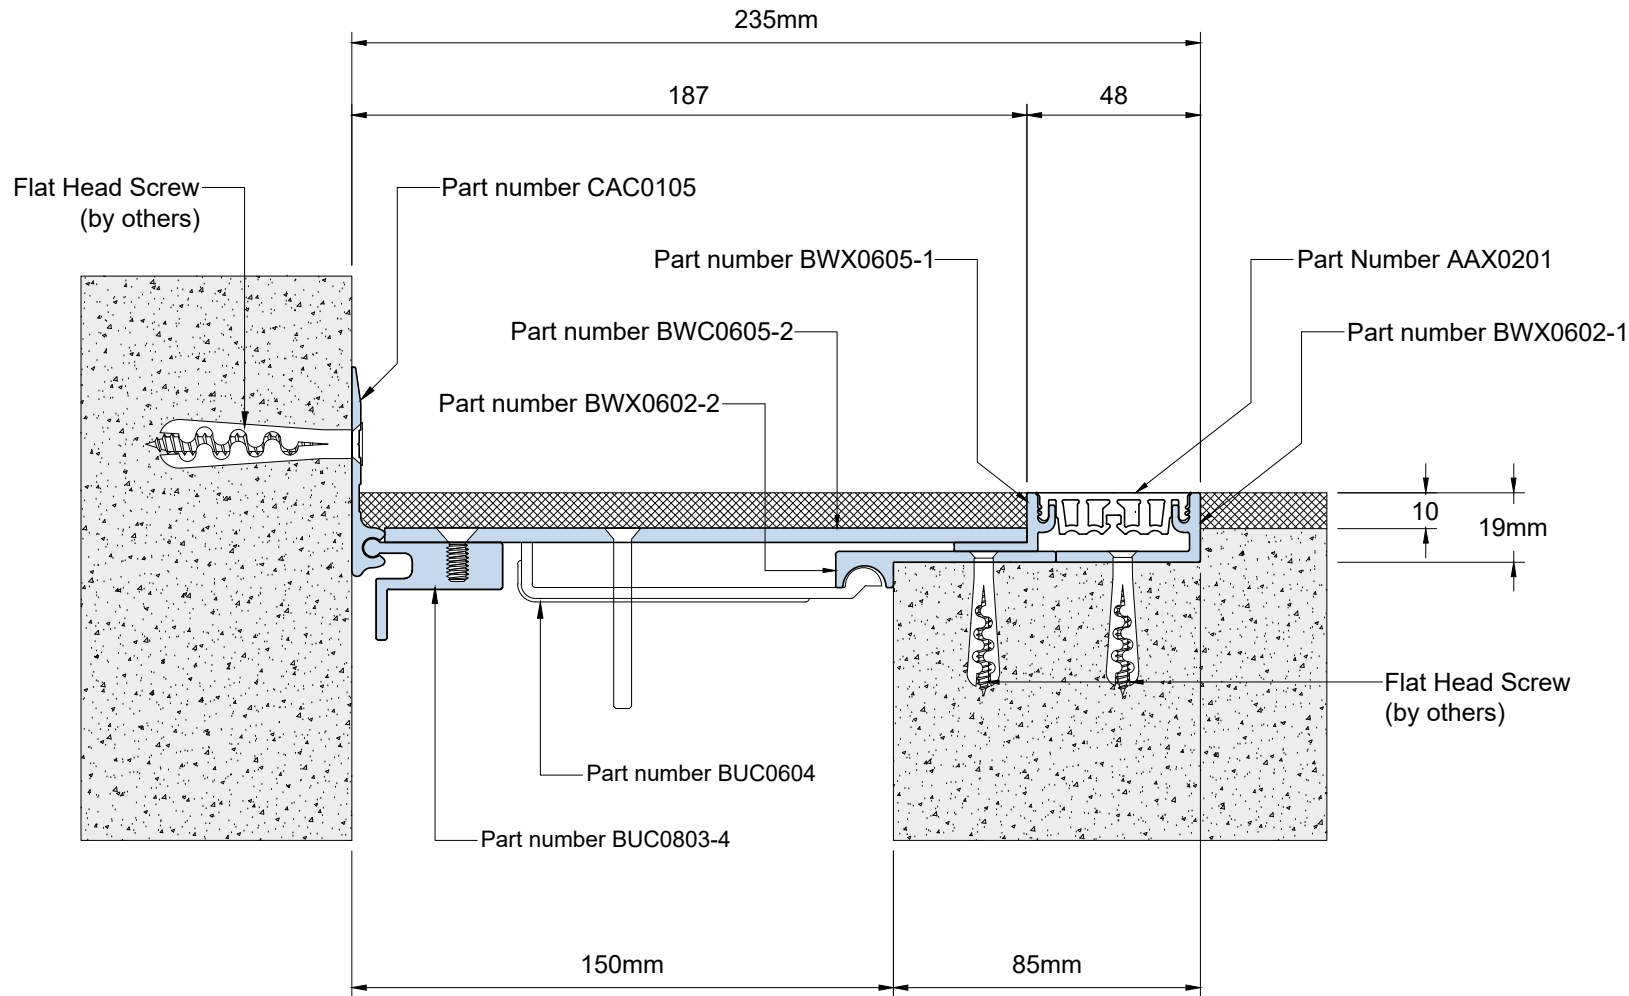

## Technical Data

|                                 |       |
|---------------------------------|-------|
| Joint Width                     | 150mm |
| Movement ( <i>Expansion</i> )   | 25%   |
| Movement ( <i>Contraction</i> ) | 25%   |
| Movement ( <i>Shear</i> )       | Minor |
| Load                            | 1 Ton |

|                  |               |
|------------------|---------------|
| Date: 24-09-2026 | Scale: NTS    |
| Rev: 02          | Drawn by: JOE |

## Application:

Expansion Joint Cover for Floor to Wall  
/Wall to Wall Corner Condition



## PROSPEC SPECIALTIES INC.

100-1075 North Service Rd. W,  
Oakville On L6M2G2,  
Canada


Tel : (888) - 749 - 8456

Email: [info@prospecspecialties.com](mailto:info@prospecspecialties.com)

Web : [prospecspecialties.com](http://prospecspecialties.com)

**Disclaimer:** As Prospec Specialties' Policy is one of continual technical progress for the improvement of the company's services to its customers, the company reserves the right to modify the Designs of its products without notice.

# BWC-200 SYSTEM

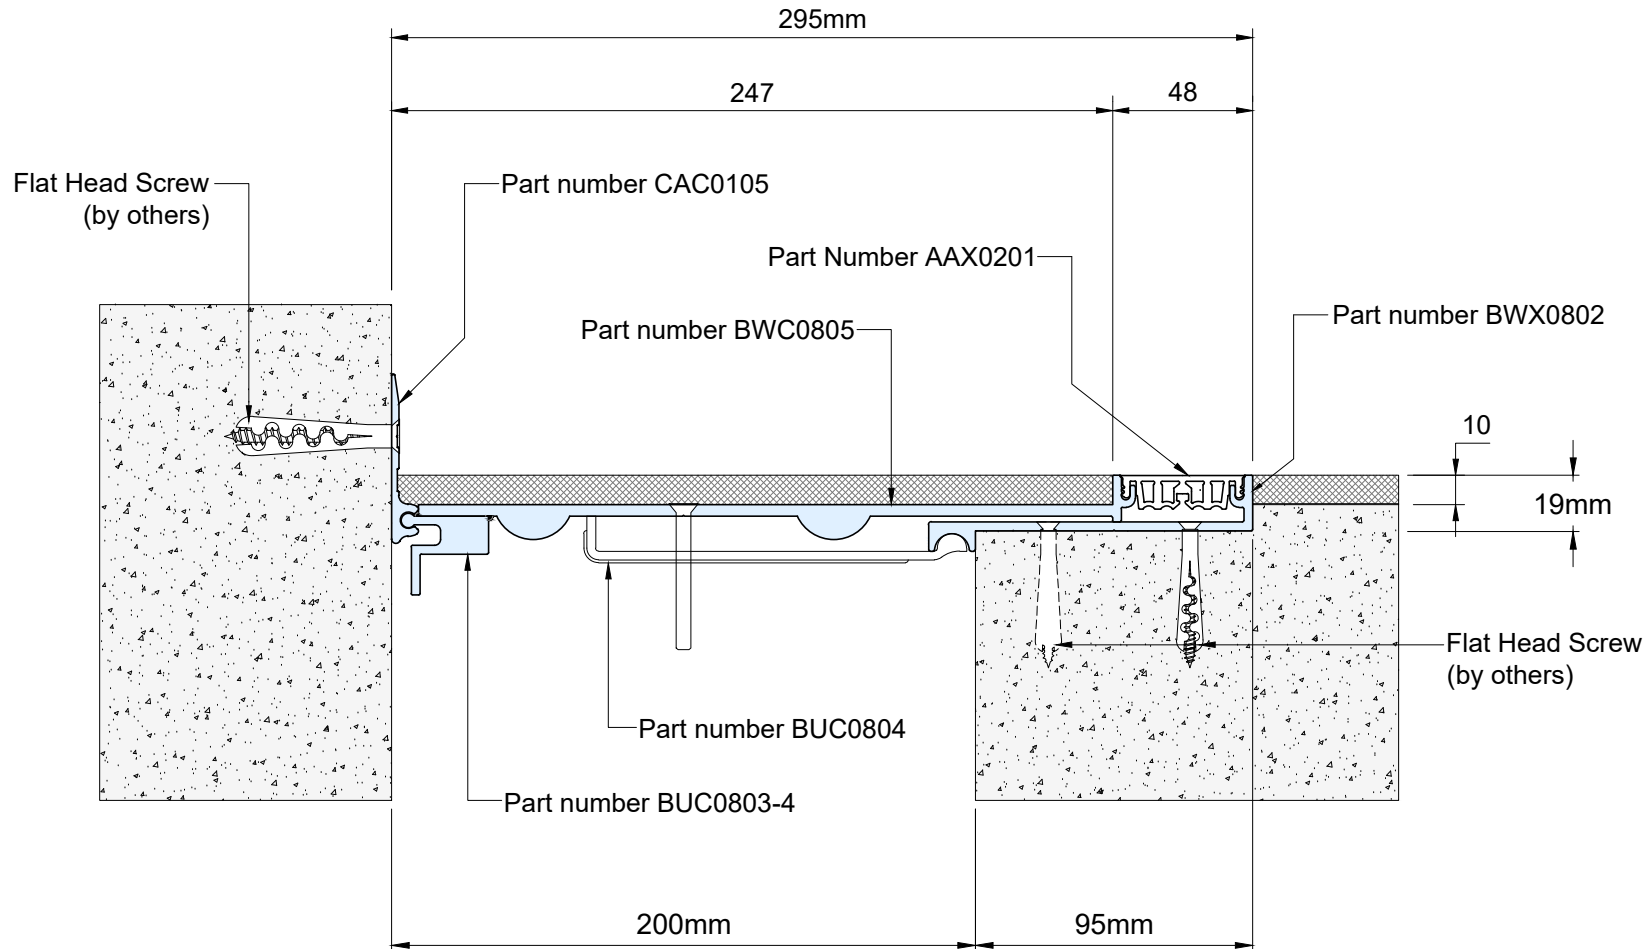

## Technical Data

|                                 |        |
|---------------------------------|--------|
| Joint Width                     | 200mm  |
| Movement ( <i>Expansion</i> )   | 25%    |
| Movement ( <i>Contraction</i> ) | 25%    |
| Movement ( <i>Shear</i> )       | Minor  |
| Load                            | 1 Tons |

|                  |               |
|------------------|---------------|
| Date: 24-09-2026 | Scale: NTS    |
| Rev: 02          | Drawn by: JOE |

## Application:

Expansion Joint Cover for Floor to Wall  
/Wall to Wall Corner Condition



## PROSPEC SPECIALTIES INC.

100-1075 North Service Rd. W,  
Oakville On L6M2G2,  
Canada

Tel : (888) - 749 - 8456

Email: [info@prospecspecialties.com](mailto:info@prospecspecialties.com)

Web : [prospecspecialties.com](http://prospecspecialties.com)

**Disclaimer:** As Prospec Specialties' Policy is one of continual technical progress for the improvement of the company's services to its customers, the company reserves the right to modify the Designs of its products without notice.